COTTO

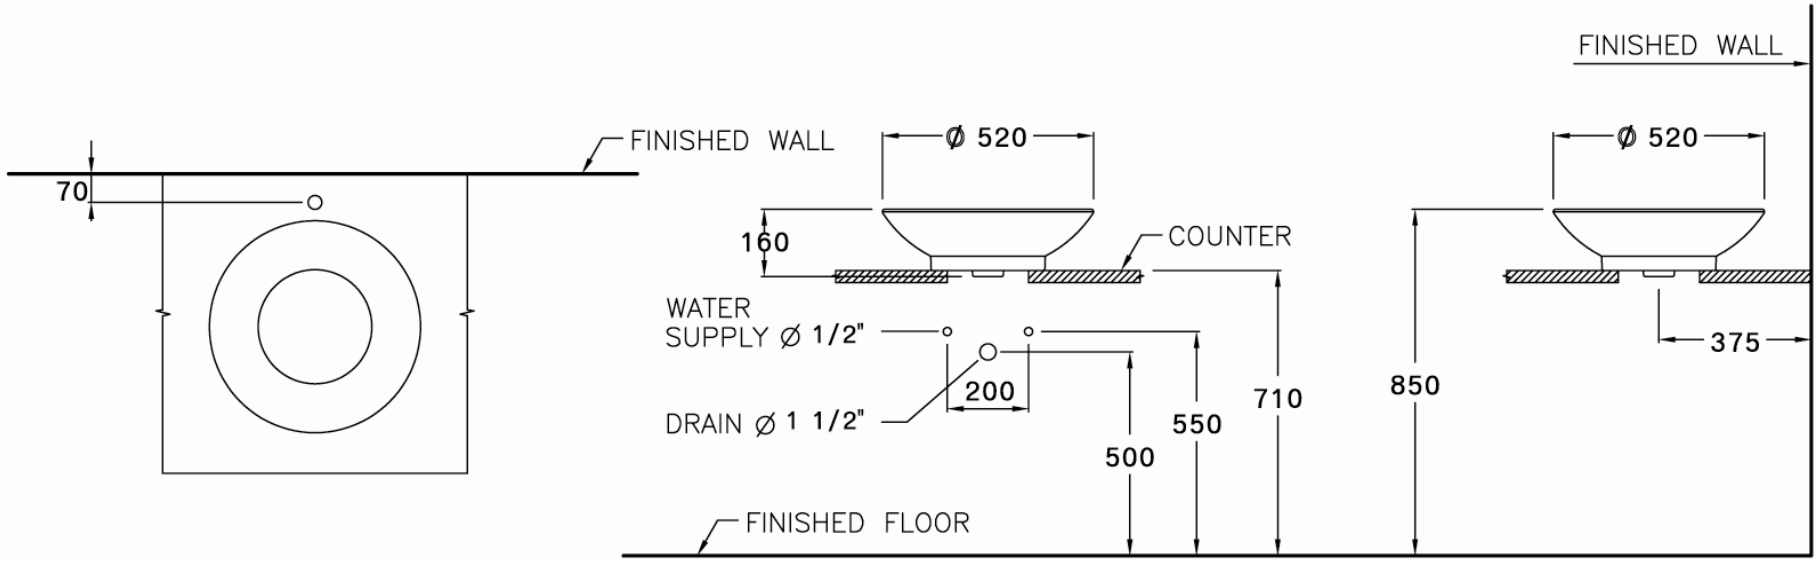
FINISHED WALL
70
FINISHED WALL
Ø 520
160
COUNTER
WATER
SUPPLY Ø 1/2"
DRAIN Ø 1 1/2"
200
500
550
710
FINISHED FLOOR
FINISHED WALL
Ø 520
375
850